
wstudio.

PROPOSED NEW HOME

WWW.WSTUDIO.COM.AU INFO@WSTUDIO.COM.AU 0401 155 285

9m - TYPE A

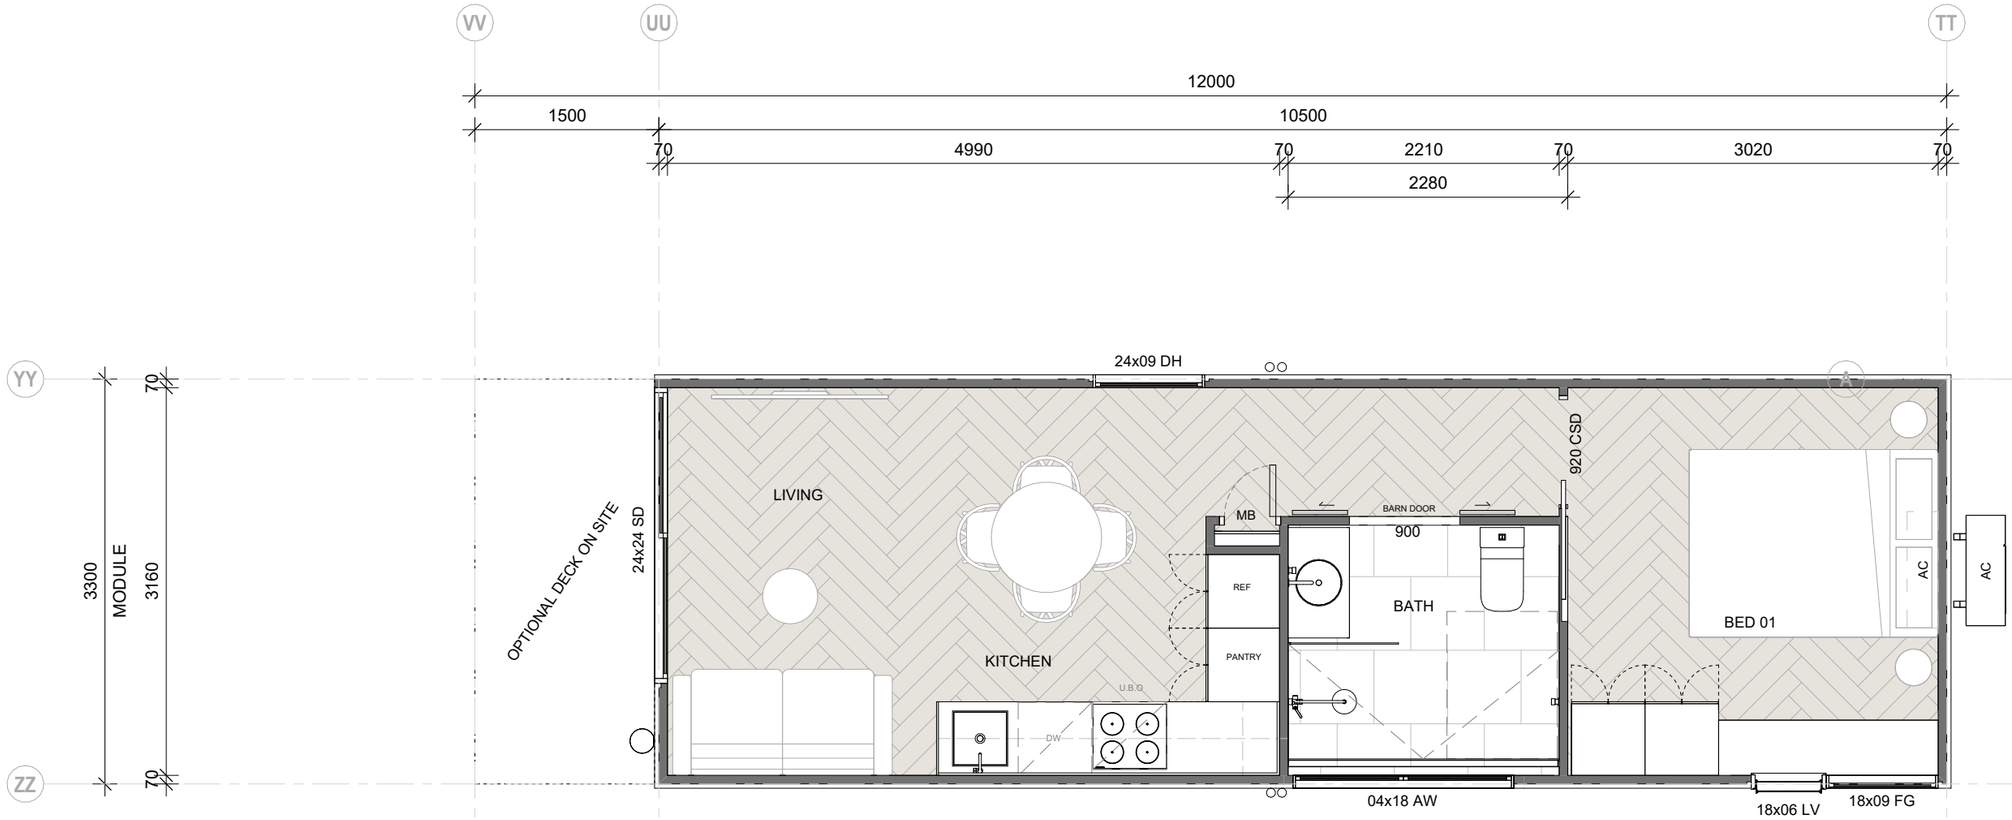

DH - DOUBLE HUNG WINDOW
AW - AWNING WINDOW
CS - CASEMENT WINDOW
FG - FIXED GLASS
BF - BIFOLD WINDOW
LV - LOUVRE WINDOW
SW - SLIDING WINDOW
SSW - STACK SLIDING WINDOW
SL - SKYLIGHT

FR - FRENCH DOOR
SD - SLIDING DOOR
CSD - CAVITY SLIDING DOOR
SSD - STACK SLIDING DOOR
FSD - FACE SLIDING DOOR
BF - BIFOLD DOOR
SR - SLIDING WARDROBE DOOR
LC - LAUNDRY CHUTE

U.B.O - UNDER BENCH OVEN
W.O - WALL OVEN
M.W - MICROWAVE
D.W - DISHWASHER
P. - PANTRY
WM - WASHING MACHINE
DR - DRYER
FR - FRIDGE
HWS - HOT WATER SYSTEM
GHWS - GAS HOT WATER SYSTEM
V. - VANITY
G. - GLASS
FSB - FREE STANDING BATH
RWH - CEILING MOUNTED RAINWATER HEAD

DP - DOWNPIPE
MH - MANHOLE
MB - METERBOX
SP - SPREADER PIPE
FW P. - FLOOR WASTE -PLUMBING PENETRATION

- SMOKE ALARM

∅


wstudio.


FLOOR PLAN - PROPOSED

Client: X
Address: X
Scale: 1 : 50 ON A3

02

DESIGN DRAWINGS | VERSION ONE | NOT FOR CONSTRUCTION

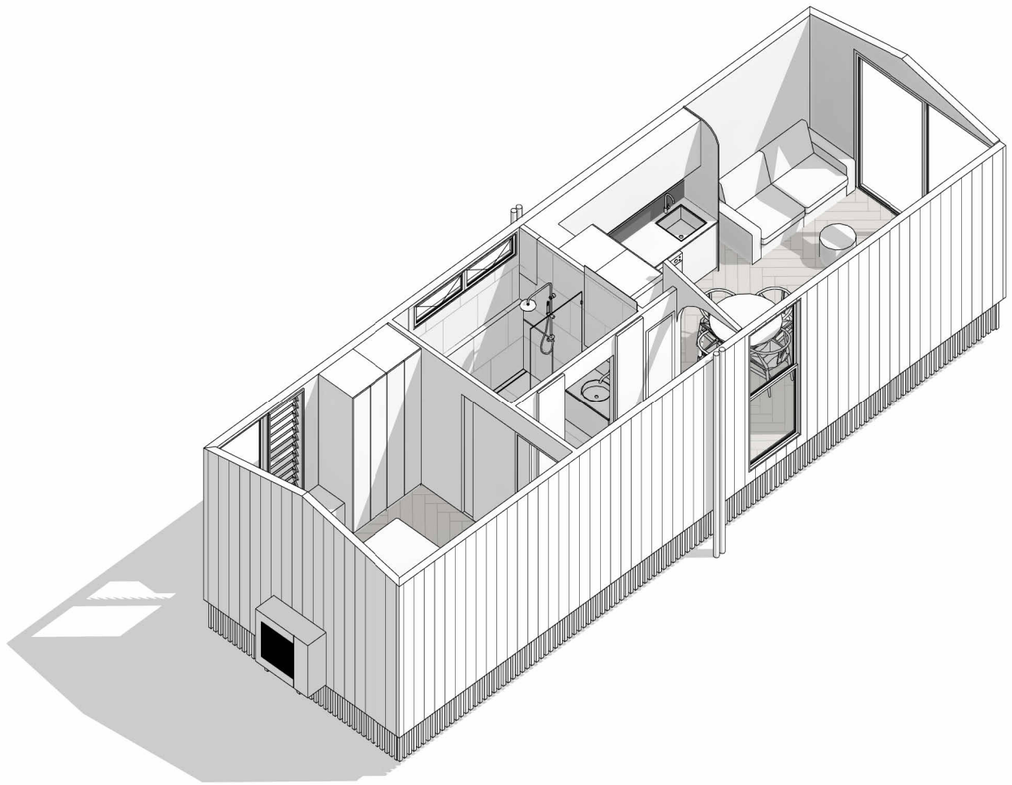

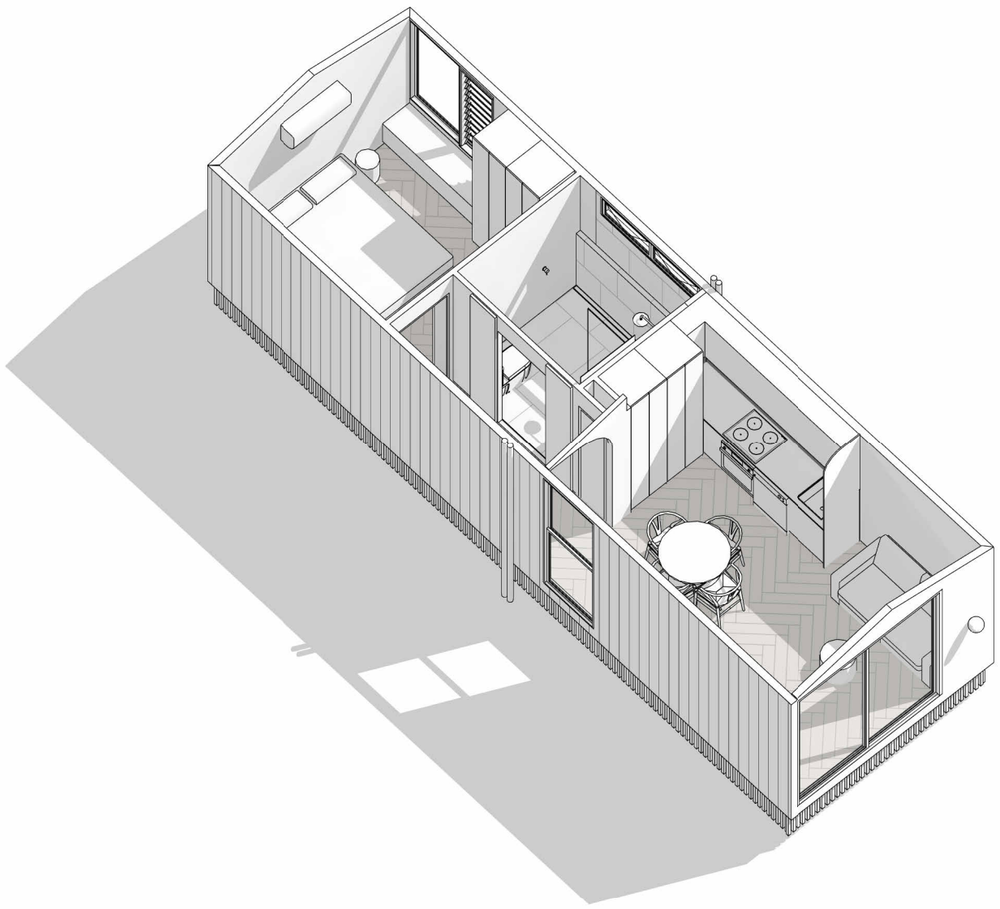



wstudio.


3D VIEWS


Client:	X	03
Address:	X	
Scale:	ON A3	

DESIGN DRAWINGS | VERSION ONE | NOT FOR CONSTRUCTION

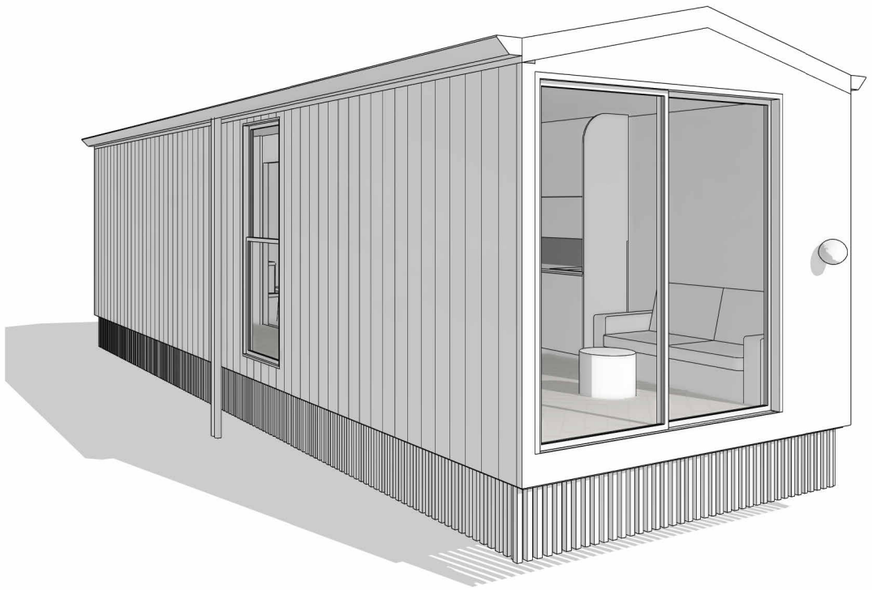

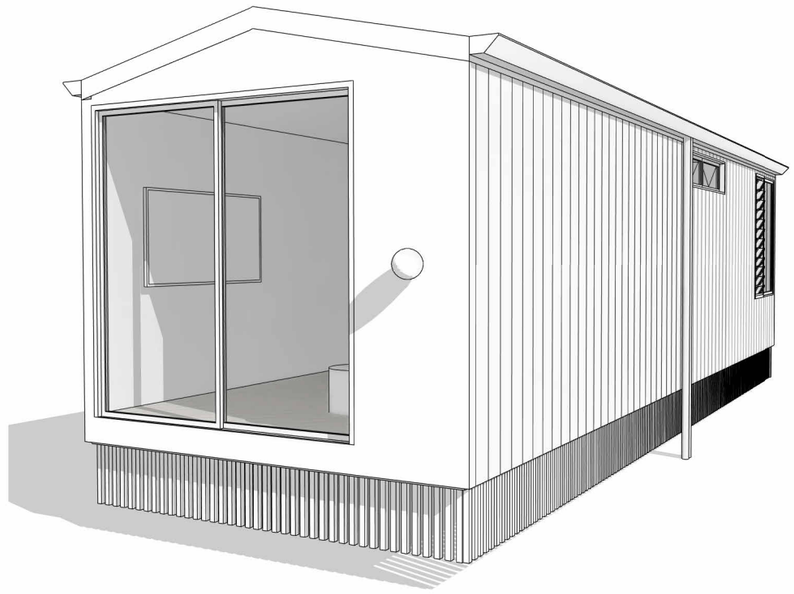

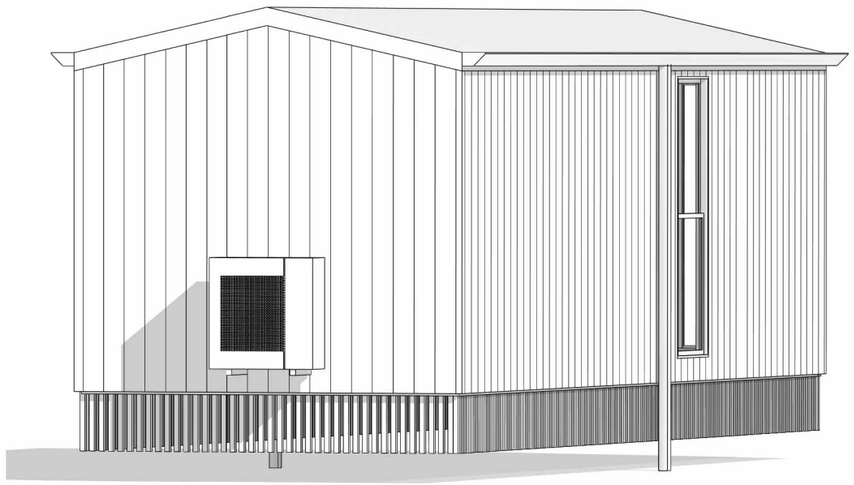

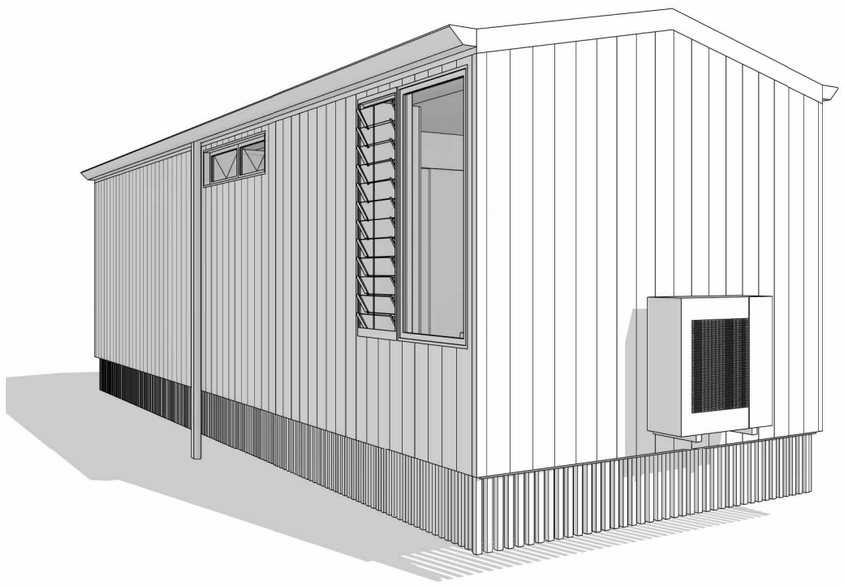


wstudio.

3D VIEWS EXTERNAL

Client:	X	04
Address:	X	
Scale:	ON A3	

DESIGN DRAWINGS | VERSION ONE | NOT FOR CONSTRUCTION

EXTERNAL FINISHES LEGEND

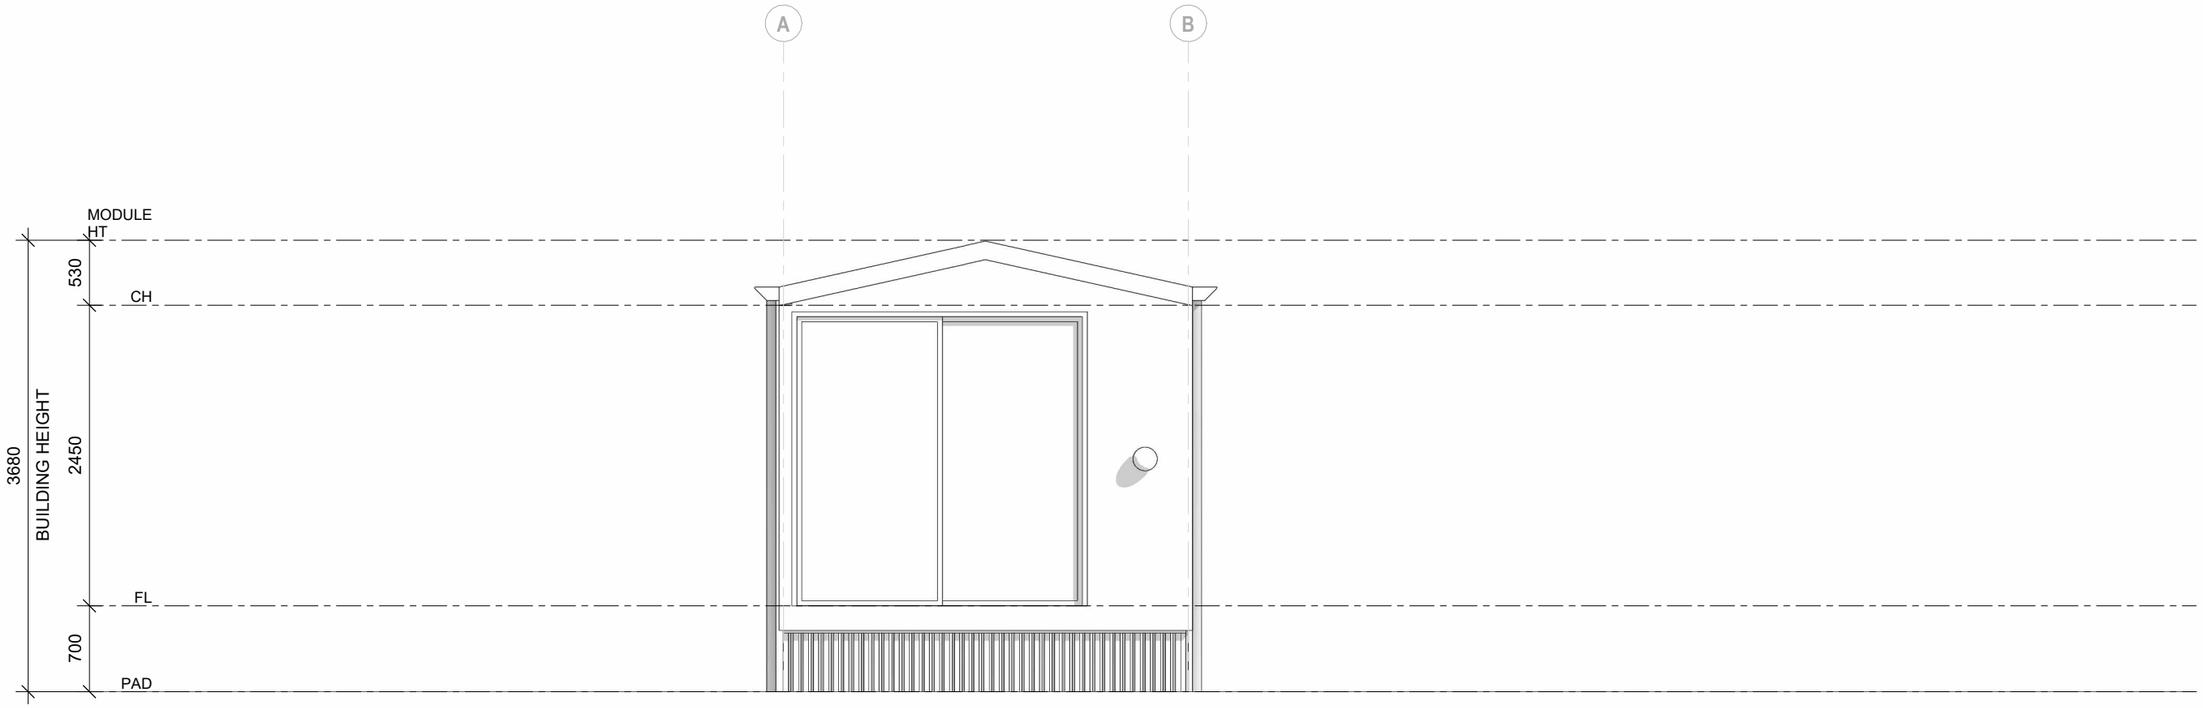

wstudio.

FRONT ELEVATION - PROPOSED


Client: X

Address: X

Scale: 1 : 50 ON A3

05

DESIGN DRAWINGS | VERSION ONE | NOT FOR CONSTRUCTION

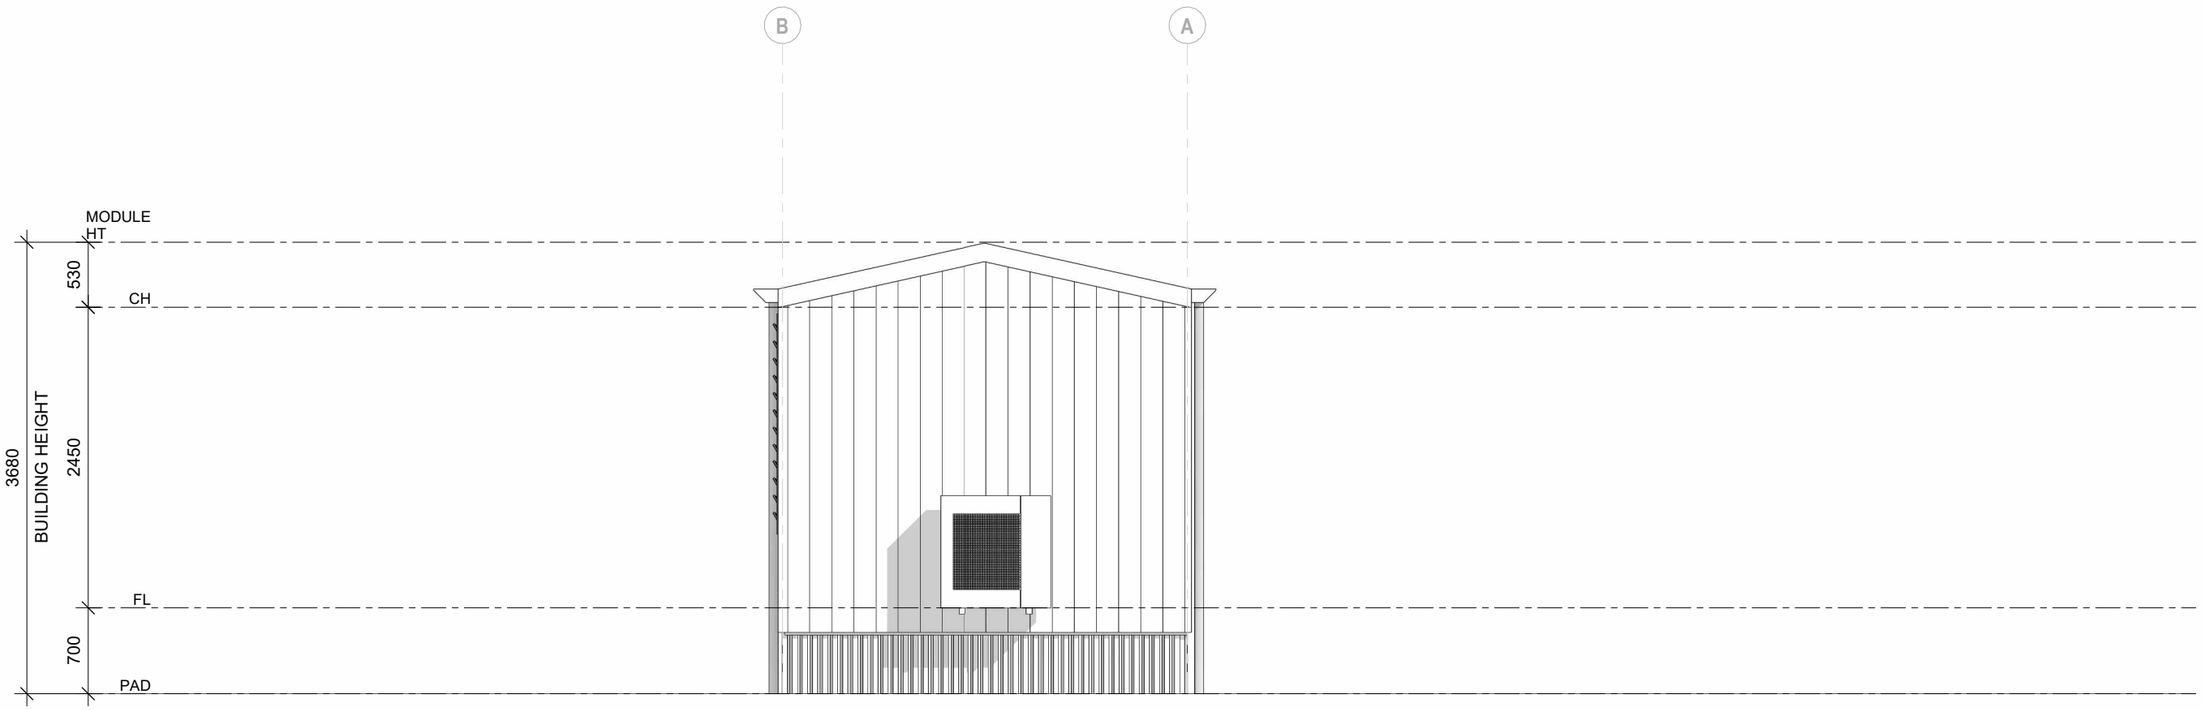

wstudio.

REAR ELEVATION - PROPOSED

Client:	X	06
Address:	X	
Scale:	1 : 50 ON A3	

DESIGN DRAWINGS | VERSION ONE | NOT FOR CONSTRUCTION

EXTERNAL FINISHES LEGEND




wstudio.

LHS ELEVATION - PROPOSED

Client:	X	07
Address:	X	
Scale:	1 : 50 ON A3	

DESIGN DRAWINGS | VERSION ONE | NOT FOR CONSTRUCTION

EXTERNAL FINISHES LEGEND

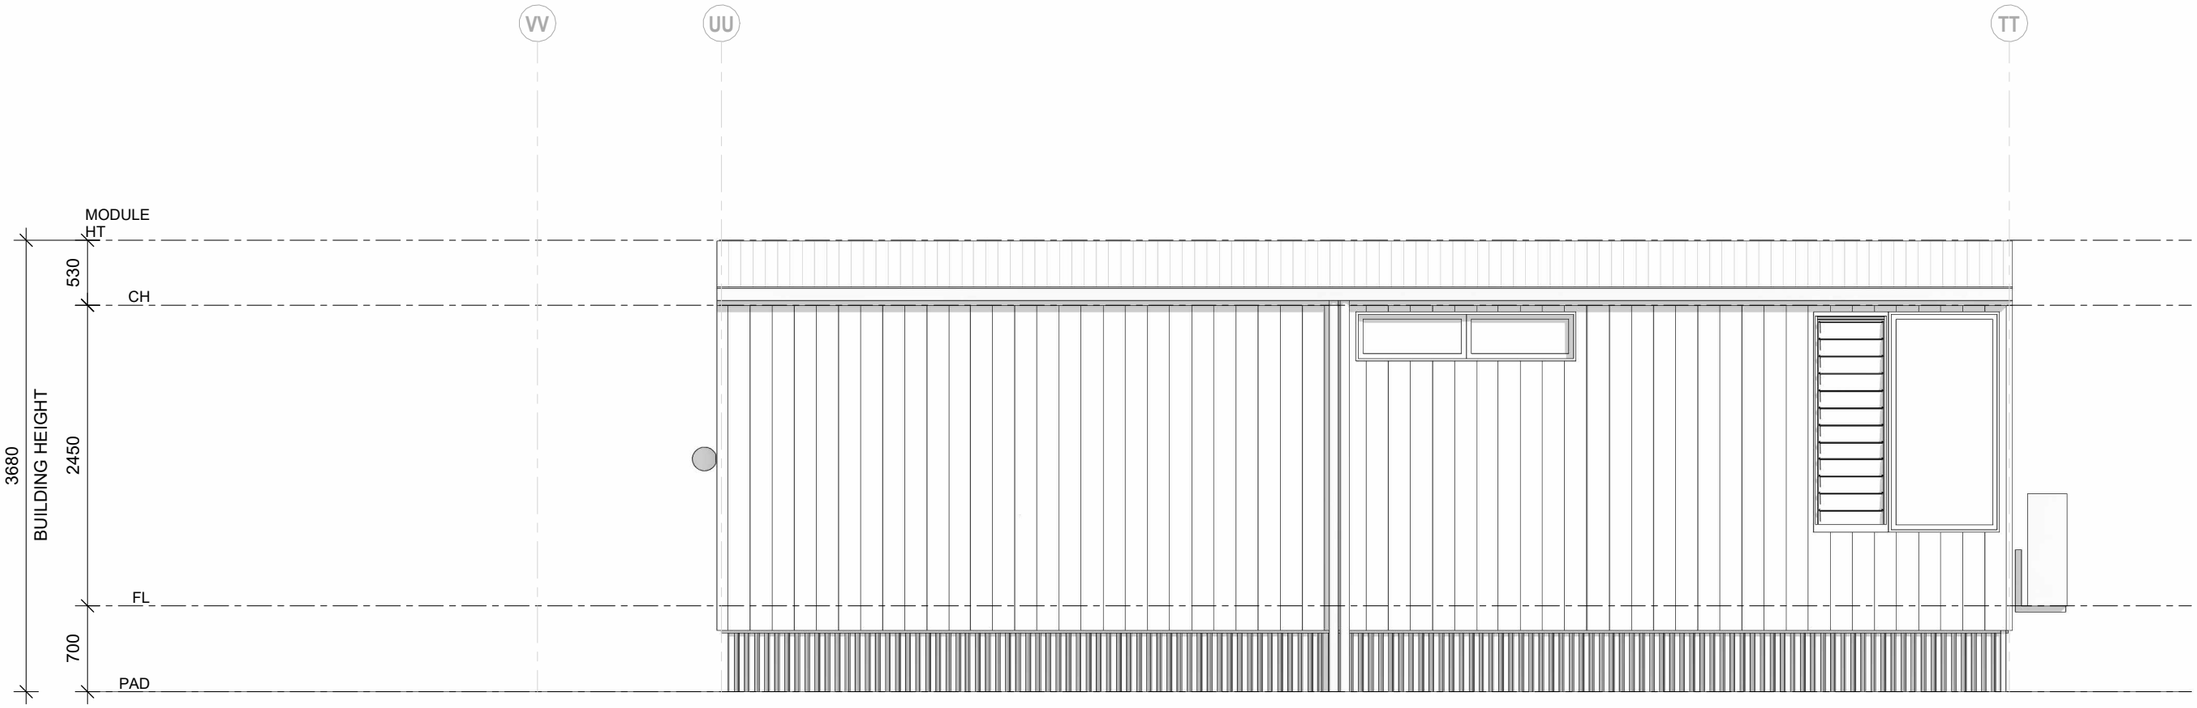

wstudio.

RHS ELEVATION - PROPOSED

Client:	X	
Address:	X	08
Scale:	1 : 50 ON A3	
DESIGN DRAWINGS	VERSION ONE	NOT FOR CONSTRUCTION